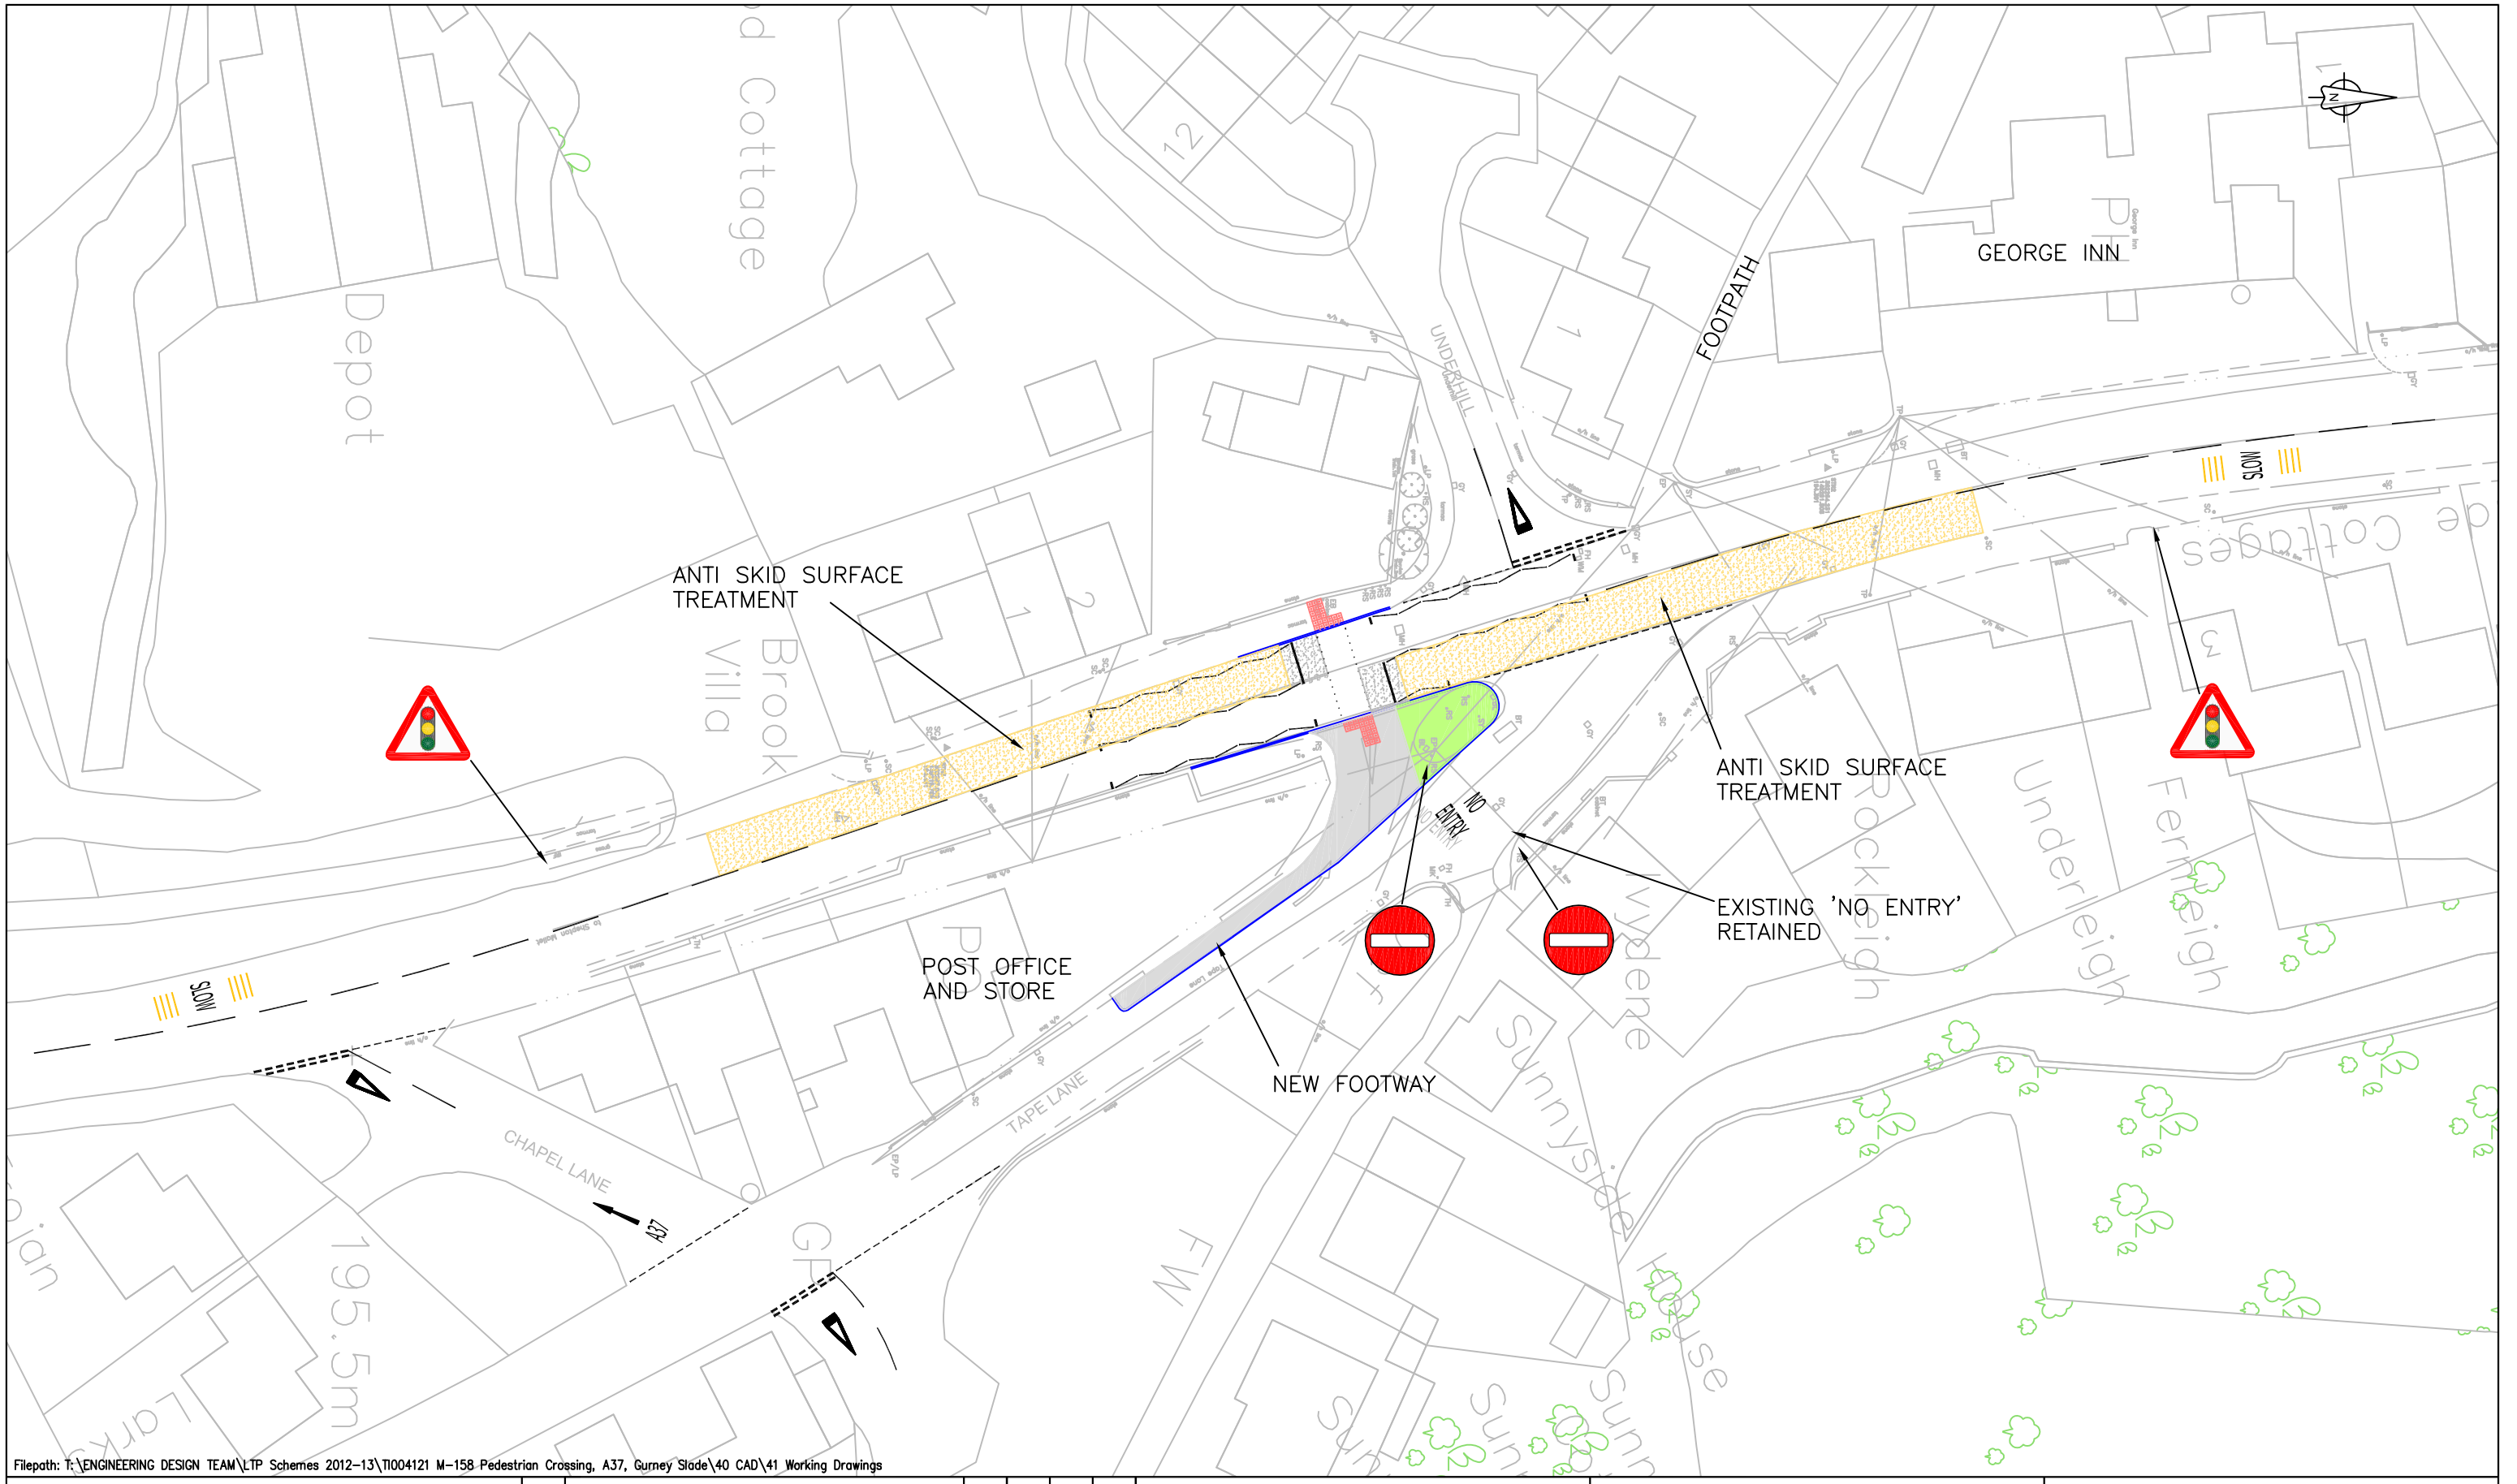

Filepath: T:\ENGINEERING DESIGN TEAM\LTP Schemes 2012-13\TI004121 M-158 Pedestrian Crossing, A37, Gurney Slade\40 CAD\41 Working Drawings

© Crown Copyright and database right (2013). Ordnance Survey 100038382

0 10 Millimetres 50

Rev	Description	By	Date	Chk'd	Auth
–	–	–	–	–	–
–	–	–	–	–	–
–	–	–	–	–	–
–	–	–	–	–	–
–	–	–	–	–	–
–	–	–	–	–	–
–	–	–	–	–	–
–	–	–	–	–	–

Somerset County Council ©
Engineering Design Team
County Hall
Taunton
Somerset
TA1 4DY

TEL: (0845) 3459155
FAX: (01823) 358064
www.somerset.gov.uk

Client: SOMERSET COUNTY COUNCIL

Project: A37 GURNEY SLADE ROAD SAFETY SCHEME

Title: OPTION 2

File Name: TI004121-HW-002_Option 2

Original Scale	Page Size	Drawn	Checked	Authorised	Status
1:500	A3	SW	MJB	RGN	-
		Date 04/13	Date 22/05/13	Date 12/06/13	

Drawing Number: TI004121-HW-002

Rev: -